1st floor plan

1:50

Circuitus 3.1

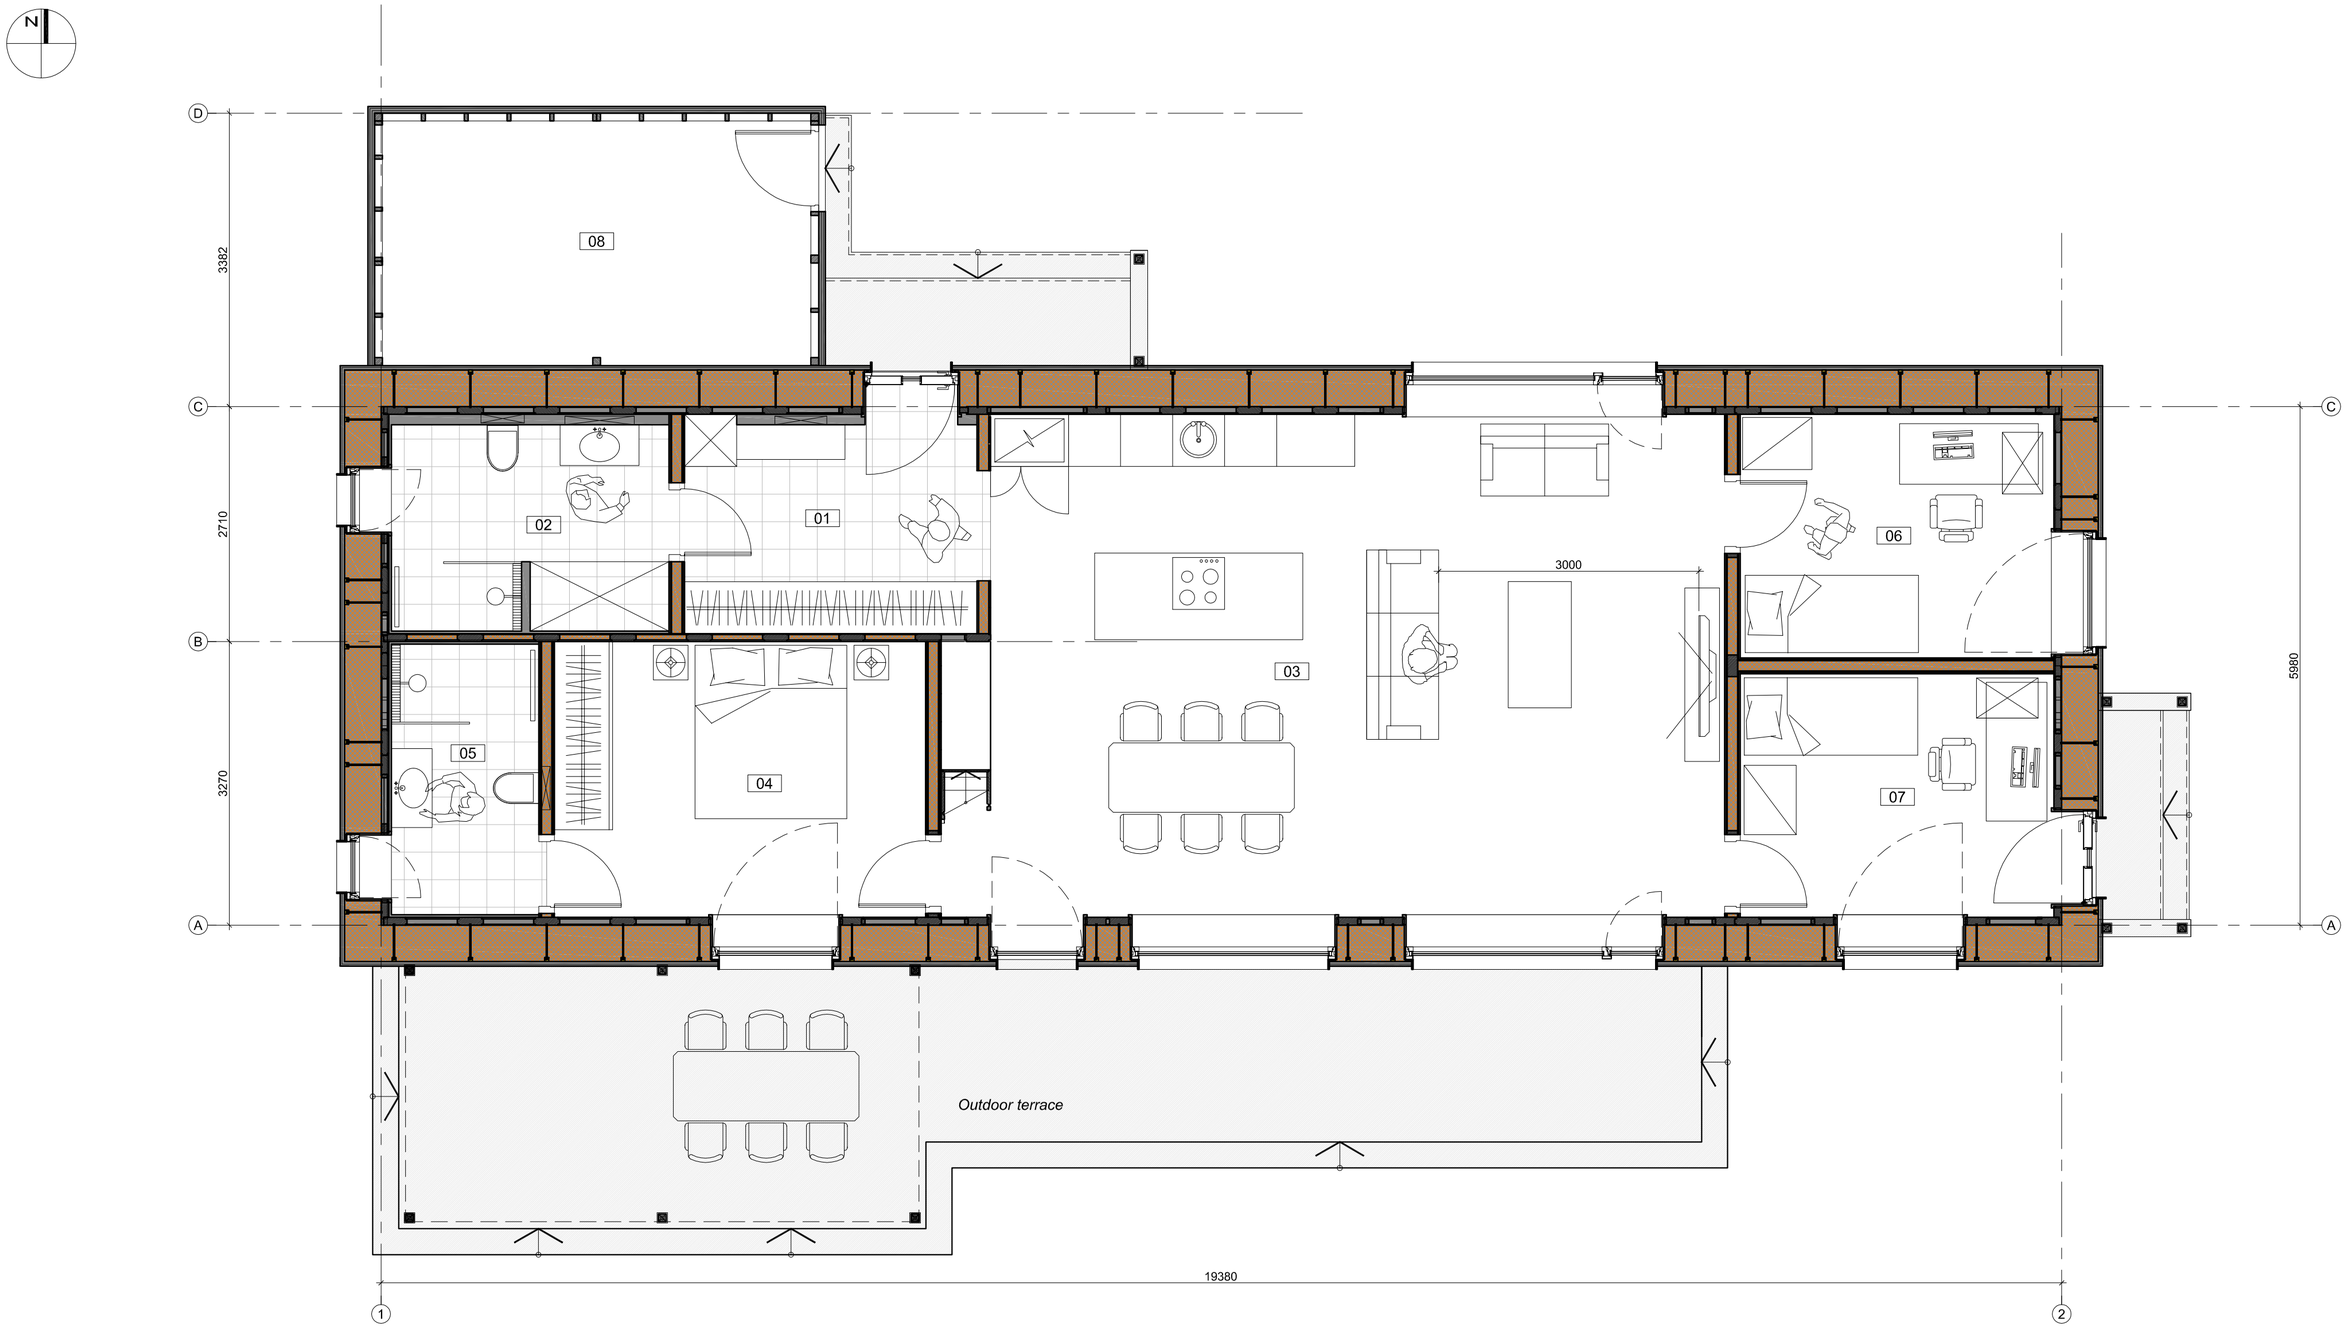

ROOM SCHEDULE		
NO	NAME	AREA
01	LOBBY	8.53 M2
02	SANITARY	7.52 M2
03	LIVING ROOM WITH KITCHEN	49.84 M2
04	BEDROOM	13.60 M2
05	SANITARY	5.30 M2
06	BEDROOM	10.16 M2
07	BEDROOM	10.16 M2
08	SHED	13.92 M2
	1ST FLOOR TOTAL:	119.04 M2

23.09.2025

FACTORY

2nd floor plan

1:50

Circuitus 3.1

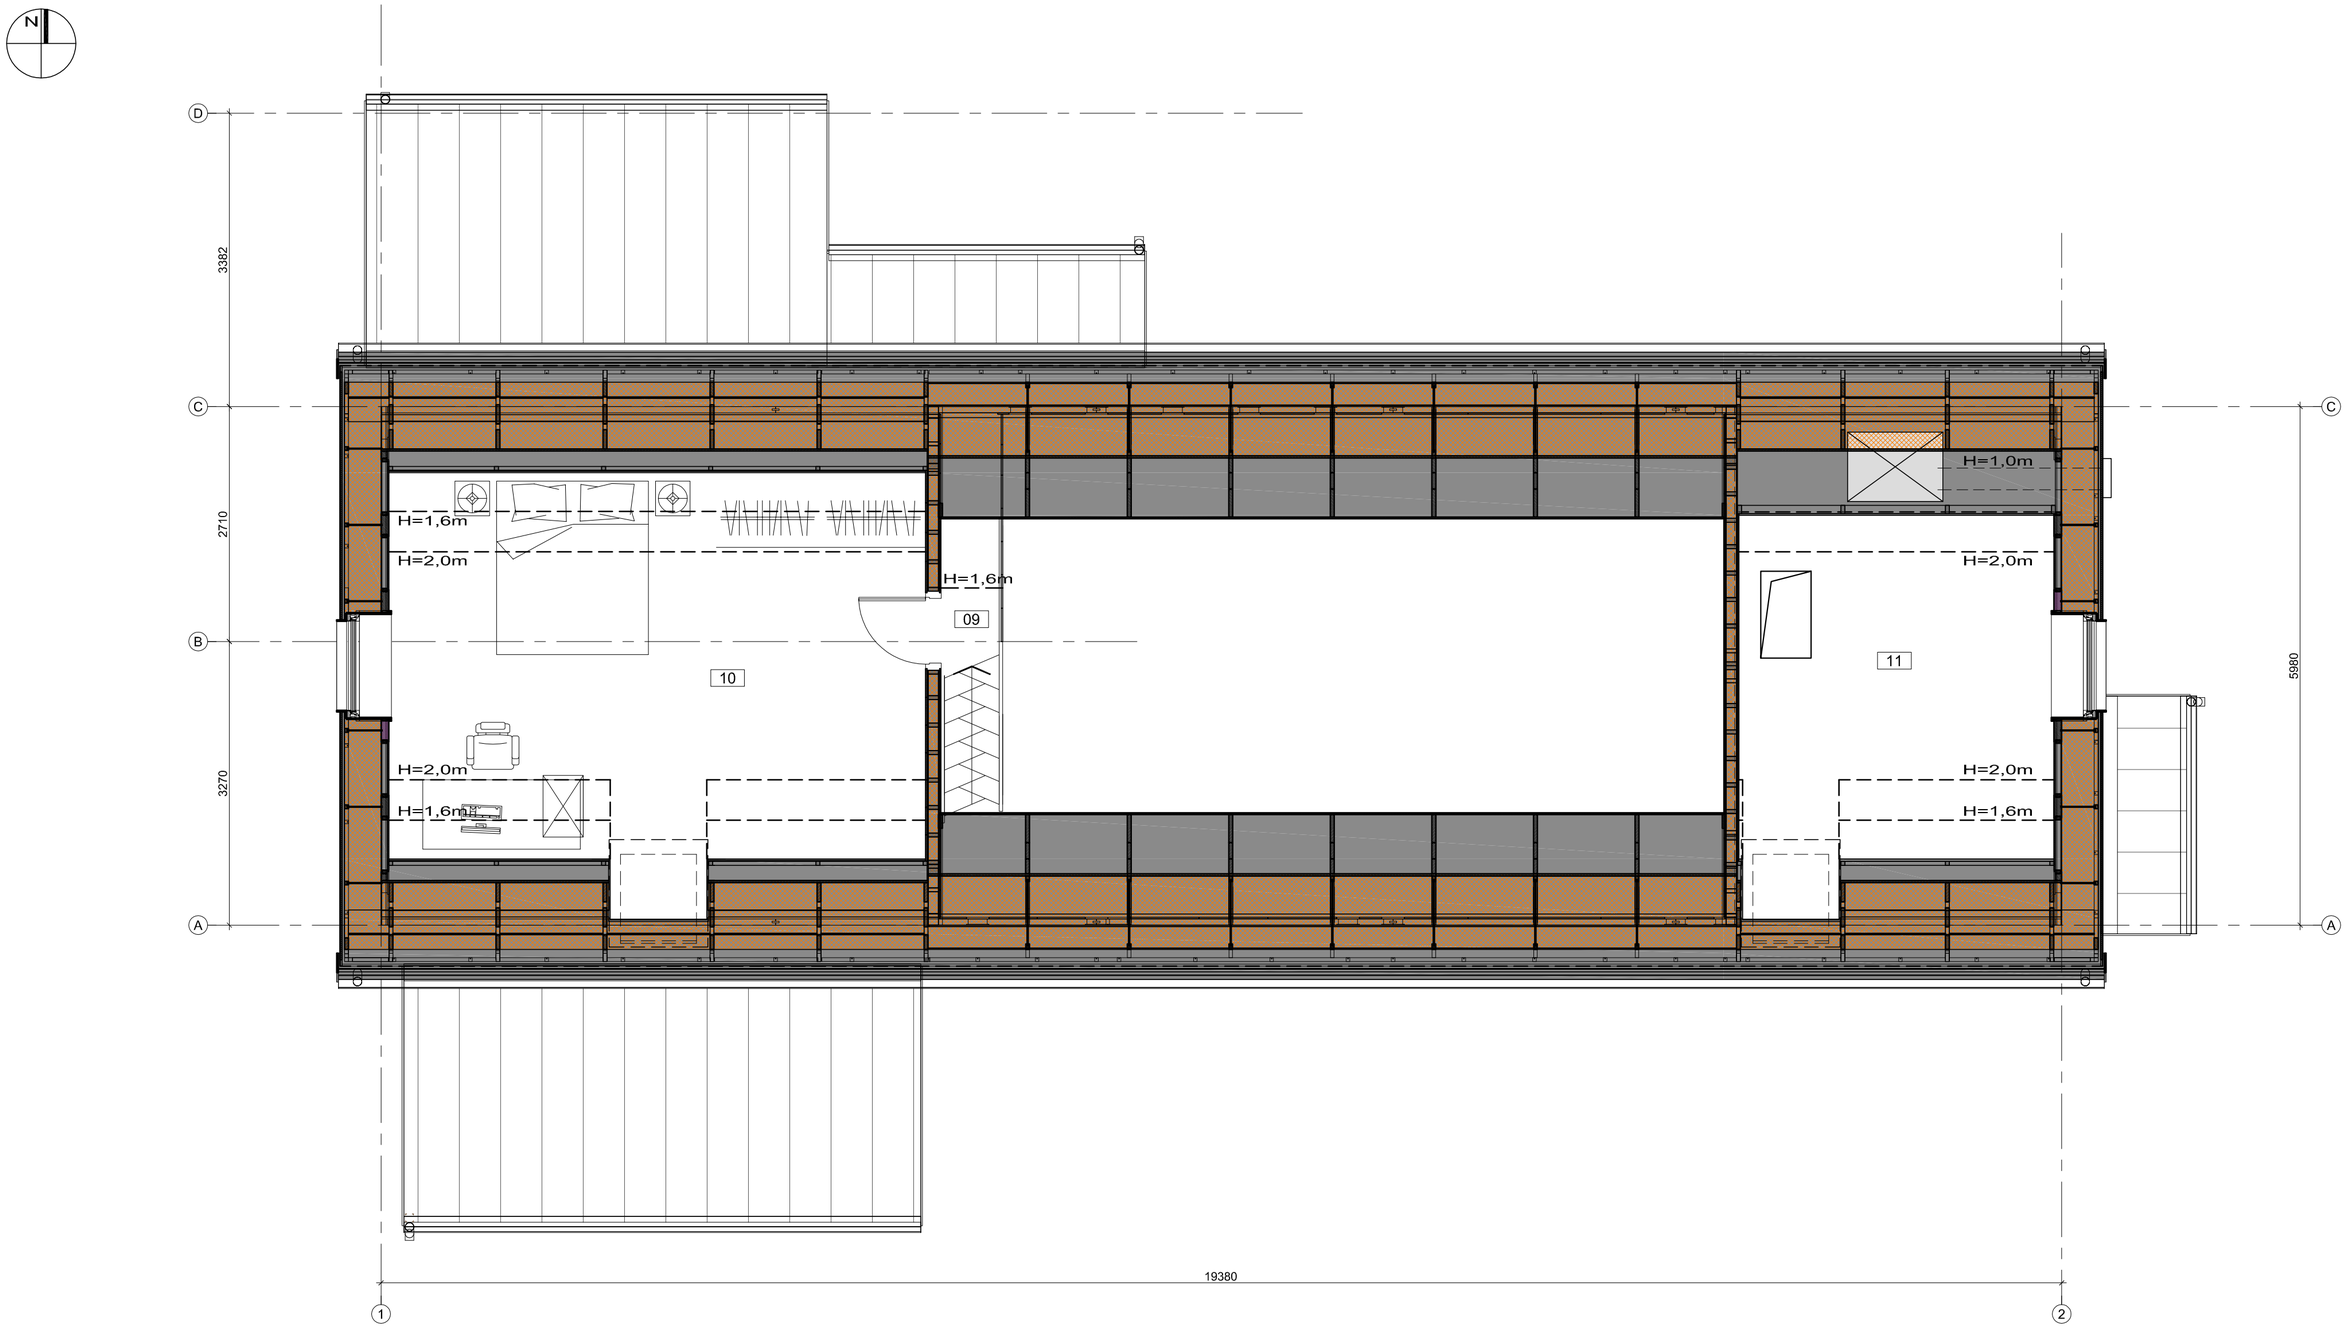

ROOM SCHEDULE		
NO	NAME	AREA
09	STAIR LANDING	0.61 M2
10	BADROOM	23.30 M2
11	ATIC	14.04 M2
	2ND FLOOR TOTAL *:	37.95 M2

** Room areas are calculated at a height of 1.6m from the floor level*

23.09.2025

FACTORY