1st floor plan

1:50

Circuitus 3.2

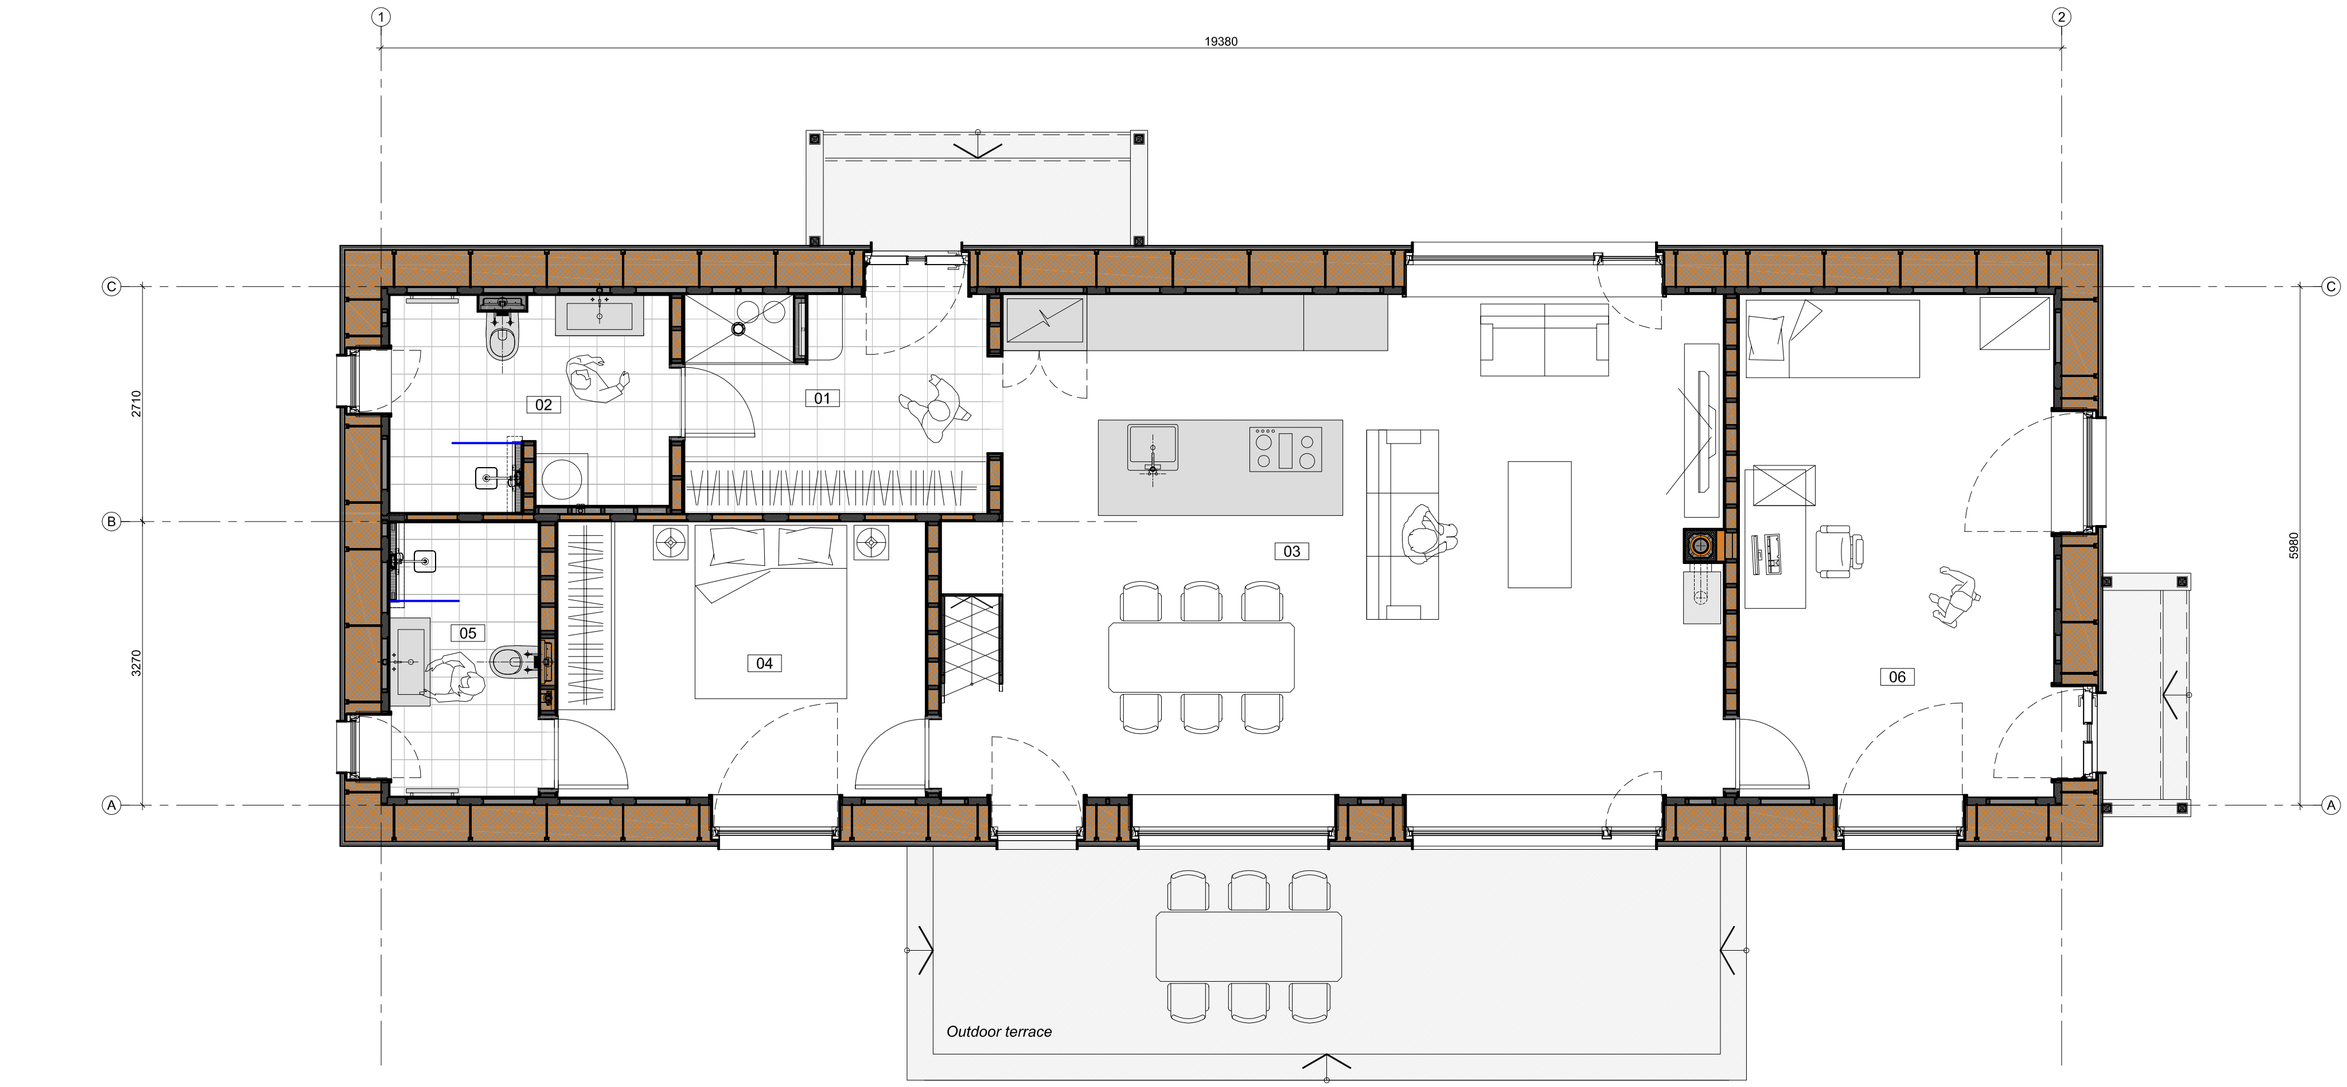

ROOM SCHEDULE		
NO	NAME	AREA
01	LOBBY	8.70 M2
02	SANITARY	7.72 M2
03	LIVING ROOM WITH KITCHEN	48.93 M2
04	BEDROOM	13.48 M2
05	SANITARY	5.41 M2
06	BEDROOM	21.05 M2
	1ST FLOOR TOTAL:	105.30 M2

23.09.2025

FACTORY

2nd floor plan

1:50

Circuitus 3.2

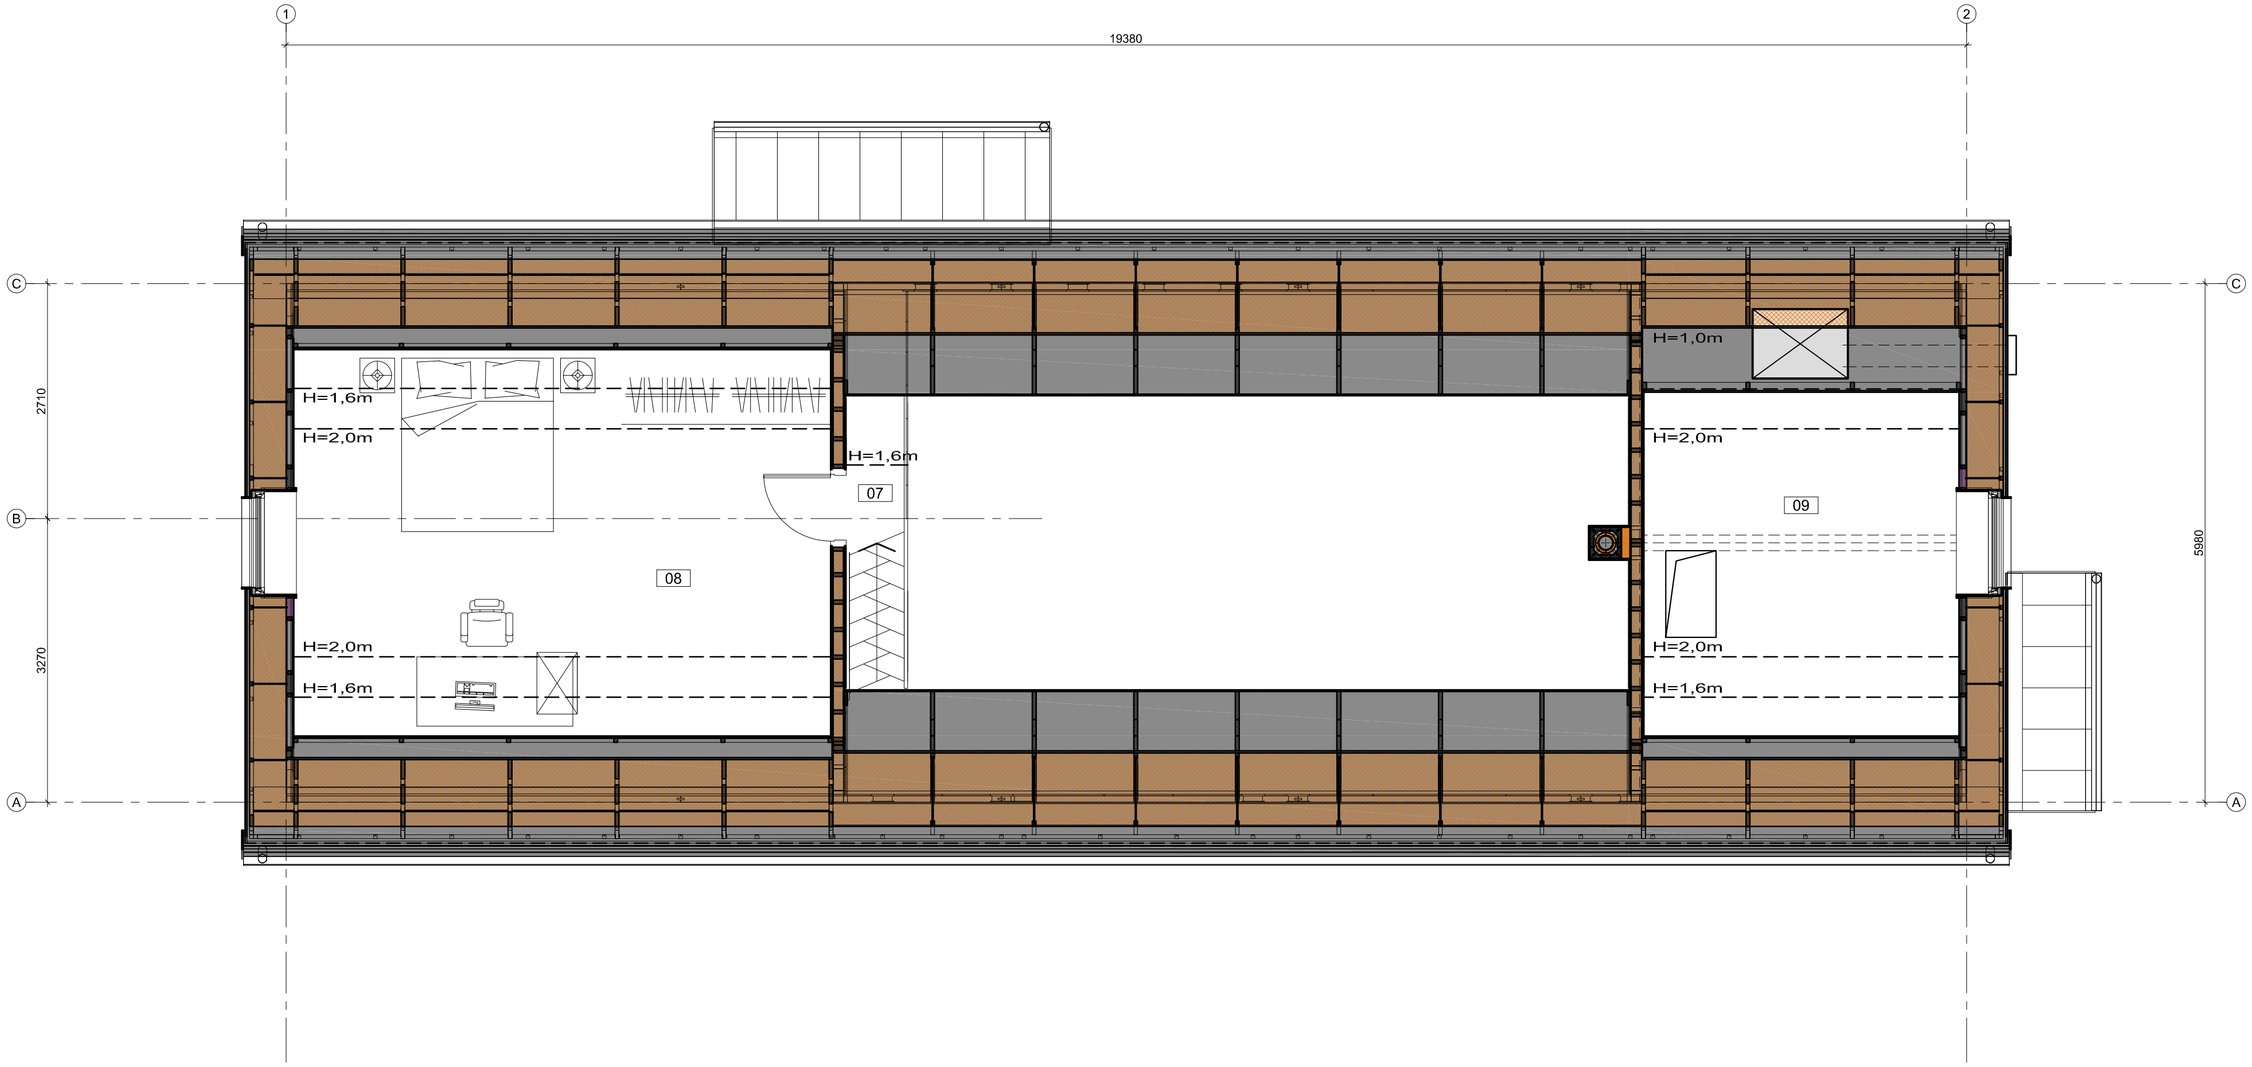

ROOM SCHEDULE		
NO	NAME	AREA
07	STAIR LANDING	0.61 M2
08	BADROOM	22.02 M2
09	ATIC	12.76 M2
	2ND FLOOR TOTAL *:	35.40 M2

** Room areas are calculated at a height of 1.6m from the floor level*

23.09.2025

FACTORY